

FLÄCHENBERECNUNG RESTAURANT ZUM ENGEL IN KLINGNAU

EG	WINDFANG	4.71 M2	
	GARDEROBE	9.68 M2	
	ENGELSTÜBLI	43.23 M2	36 PLÄTZE
	GASTROKÜCHE	42.45 M2	
	RESTAURANT	62.50 M2	48 PLÄTZE
	BUFFET	10.00 M2	
	TEL.	2.00 M2	
	VORPLATZ	16.00 M2	
	WC DAMEN	10.00 M2	
	WC HERREN	8.00 M2	
	BAR	20.30 M2	
	LAGER BAR	32.00 M2	
TOTAL EG		260.87 M2	
TOTAL UG	LAGER	82.00 M2	
TOTAL		342.87 M2	



EG Restaurant Gästebereich



EG Restaurant



EG Restaurant



EG Restaurant - Lounge



EG Restaurant - Lounge



EG Saal Anbau Ost



EG Restaurant-Theke



EG Gastroküche



EG Gastroküche



EG Restaurant Aussenlager



EG Bar im Anbau Südwest



EG Bar, Sitz- und Unterhaltungsraum



EG Bar im Anbau Südwest



EG Restaurant WC Anlagen



EG Restaurant WC Anlagen



EG Restaurant Waschraum




1. UG Restaurant Lager



1. UG Heizzentrale

Grundrissplan

EG

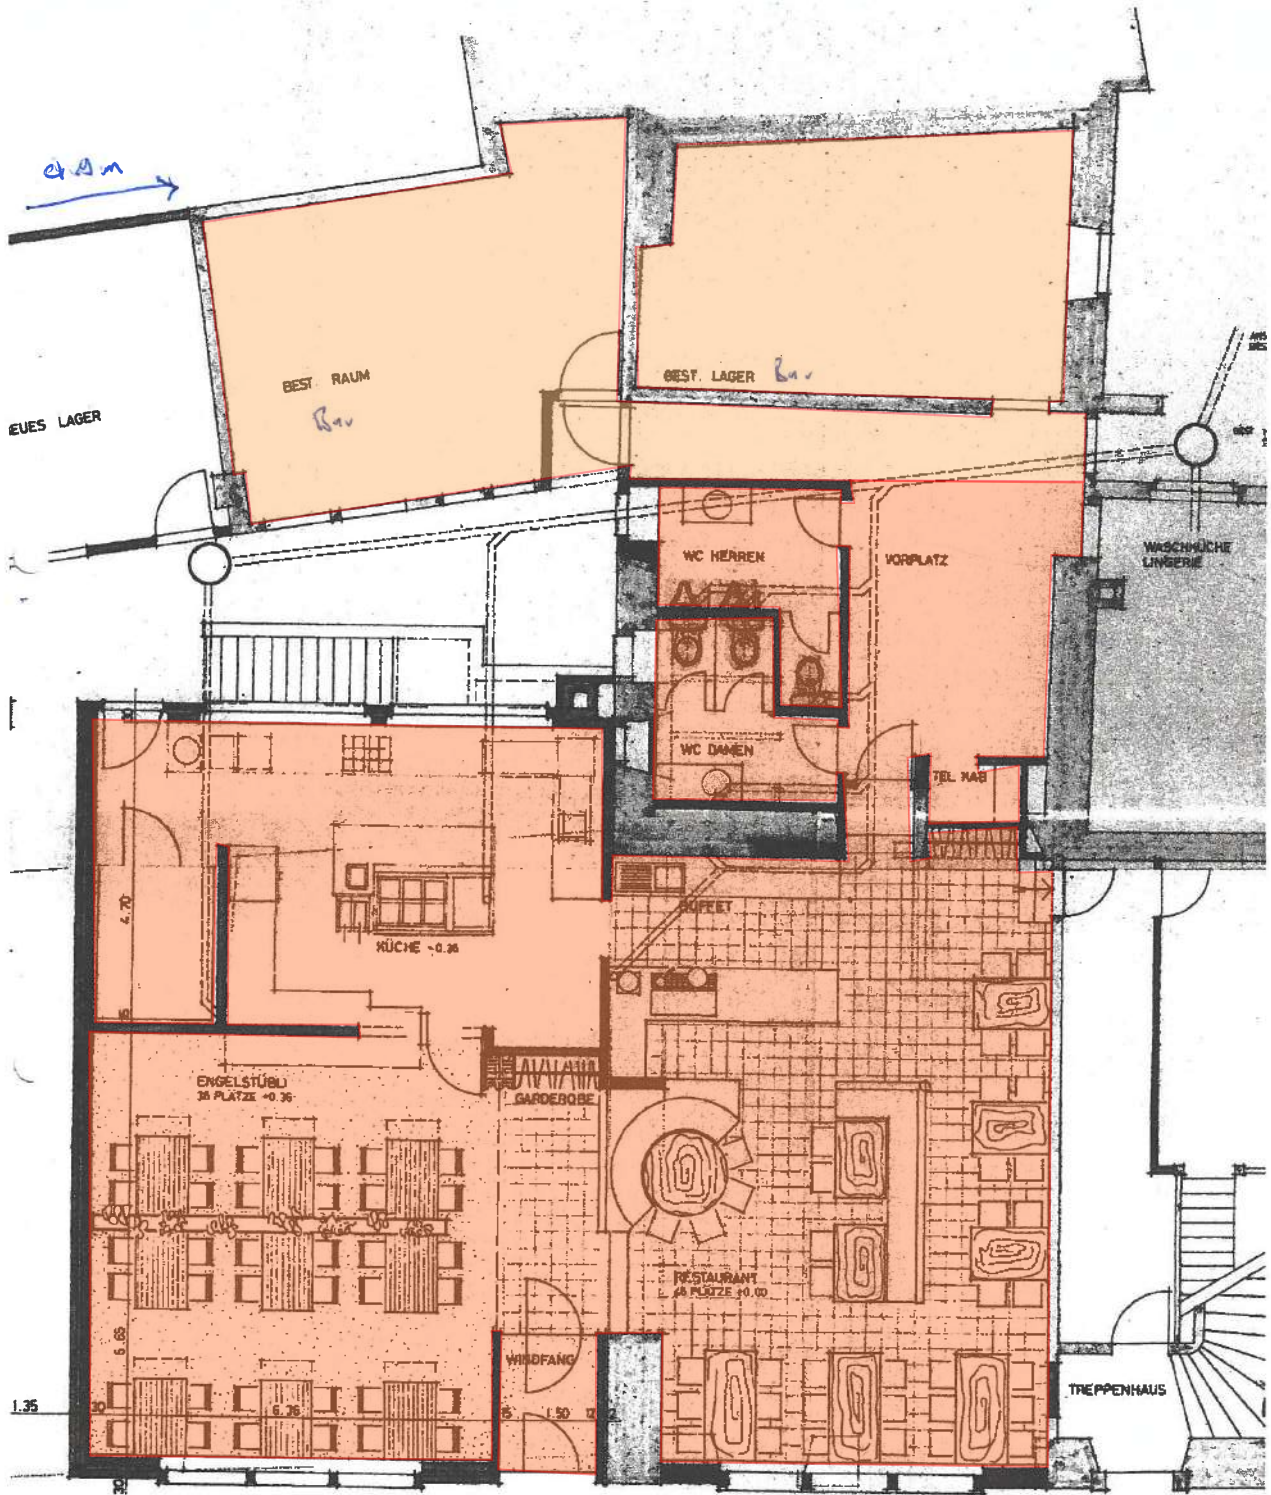

UM-+ ANBAU
GASTHOF ENGEL KLINGNAU
FAM. W. SUTER- SÄGESESSER

ent. 10.9.78
gr. 35/55
ent. STUTZ
ent. 1:50
rev. 12.04.78

Grundrissplan

