





ppp n° 2

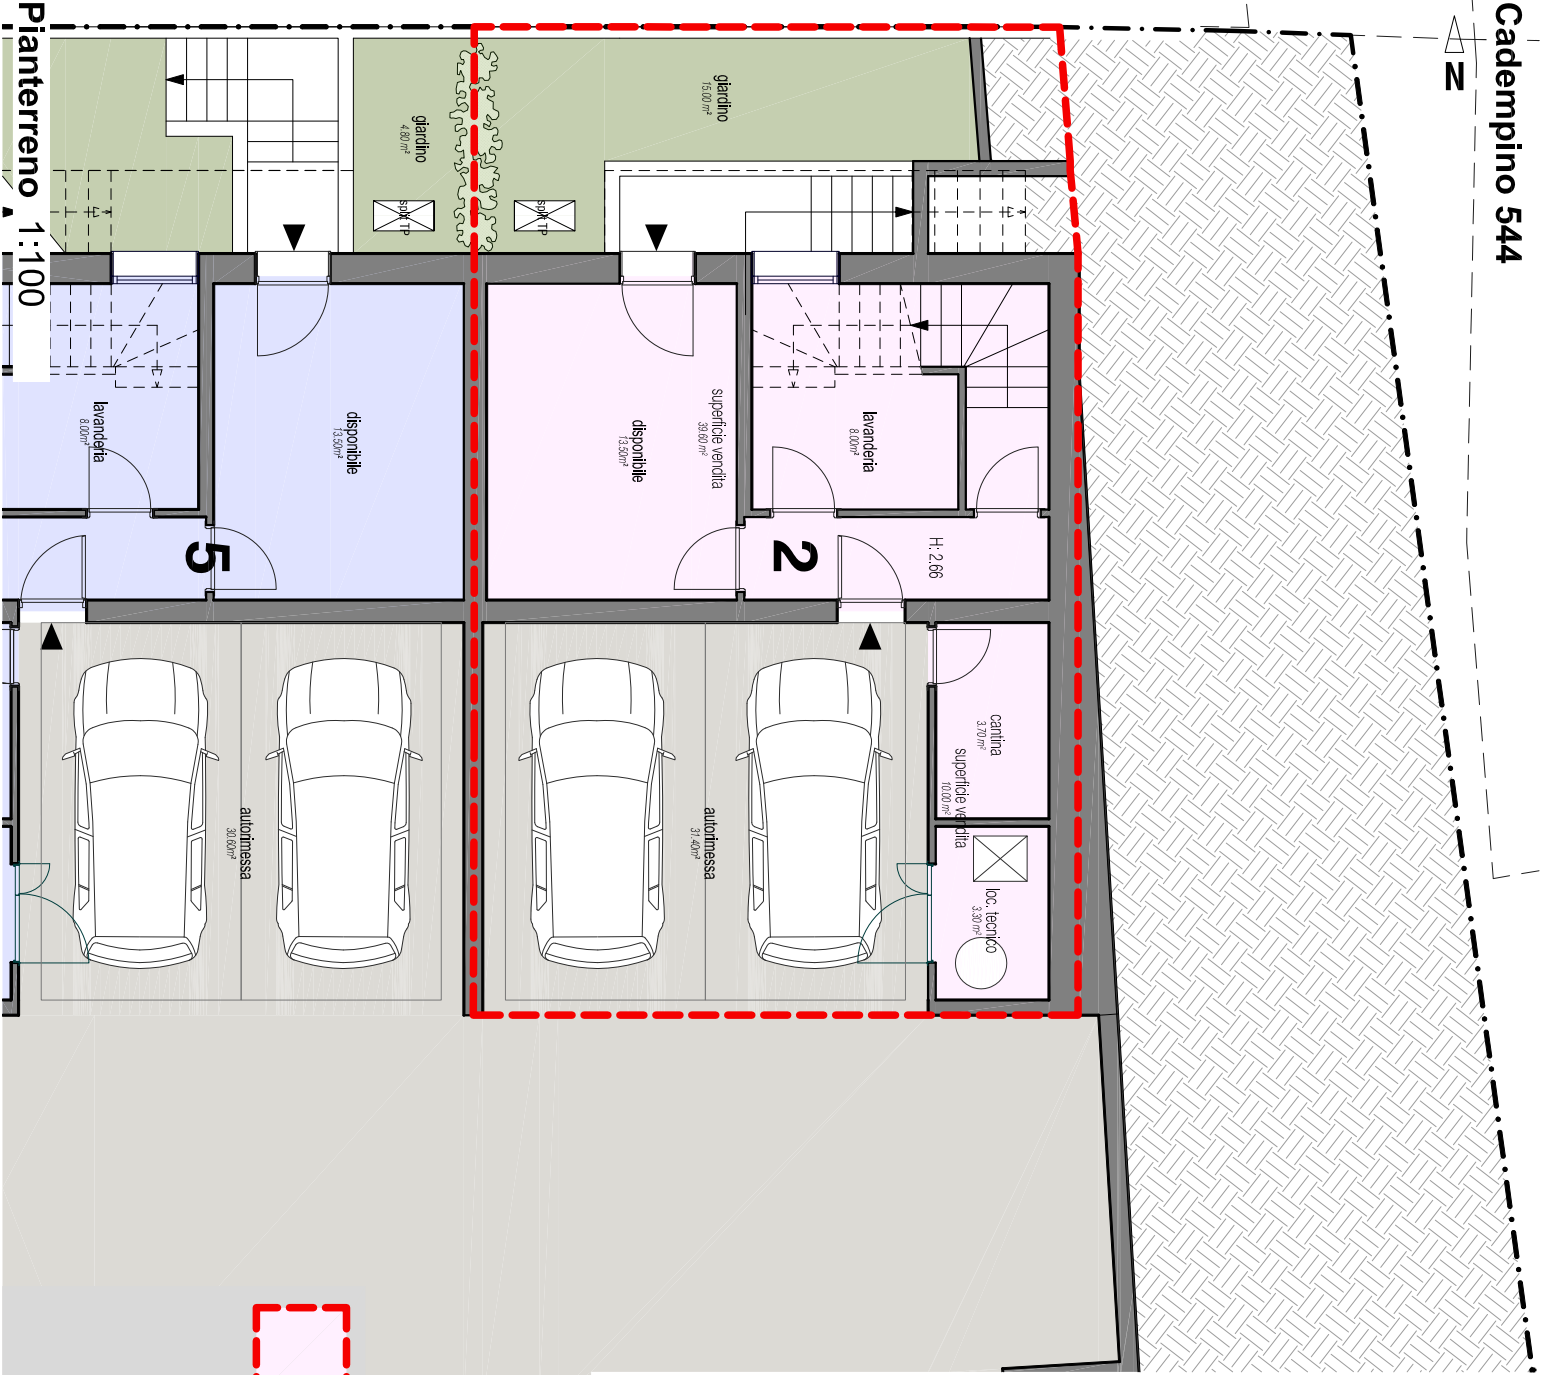



ppp n° 2

- 49.60mq superficie commerciale (100%)
- 31.40mq autorimessa (a corpo)
- 15.00mq giardino (10% = 1.5 mq)

TOTALE MQ: 51.10

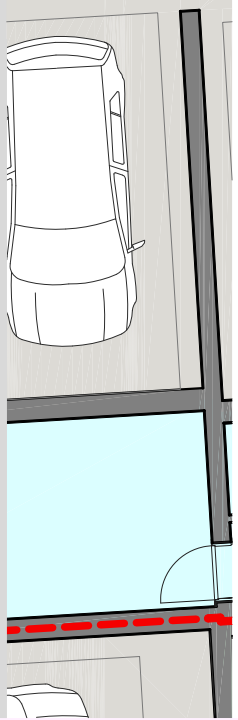

Pianterreno 1:100

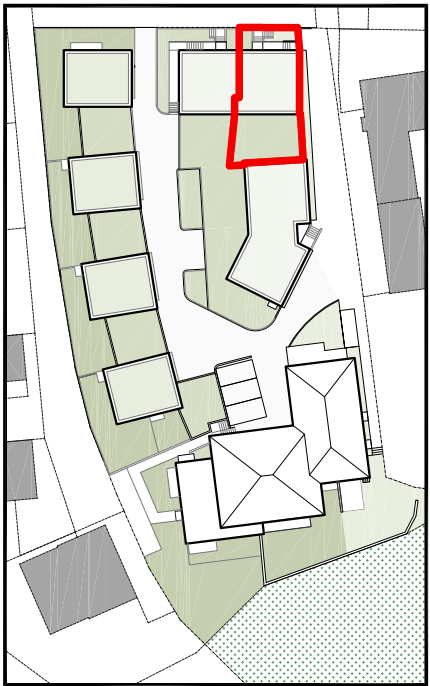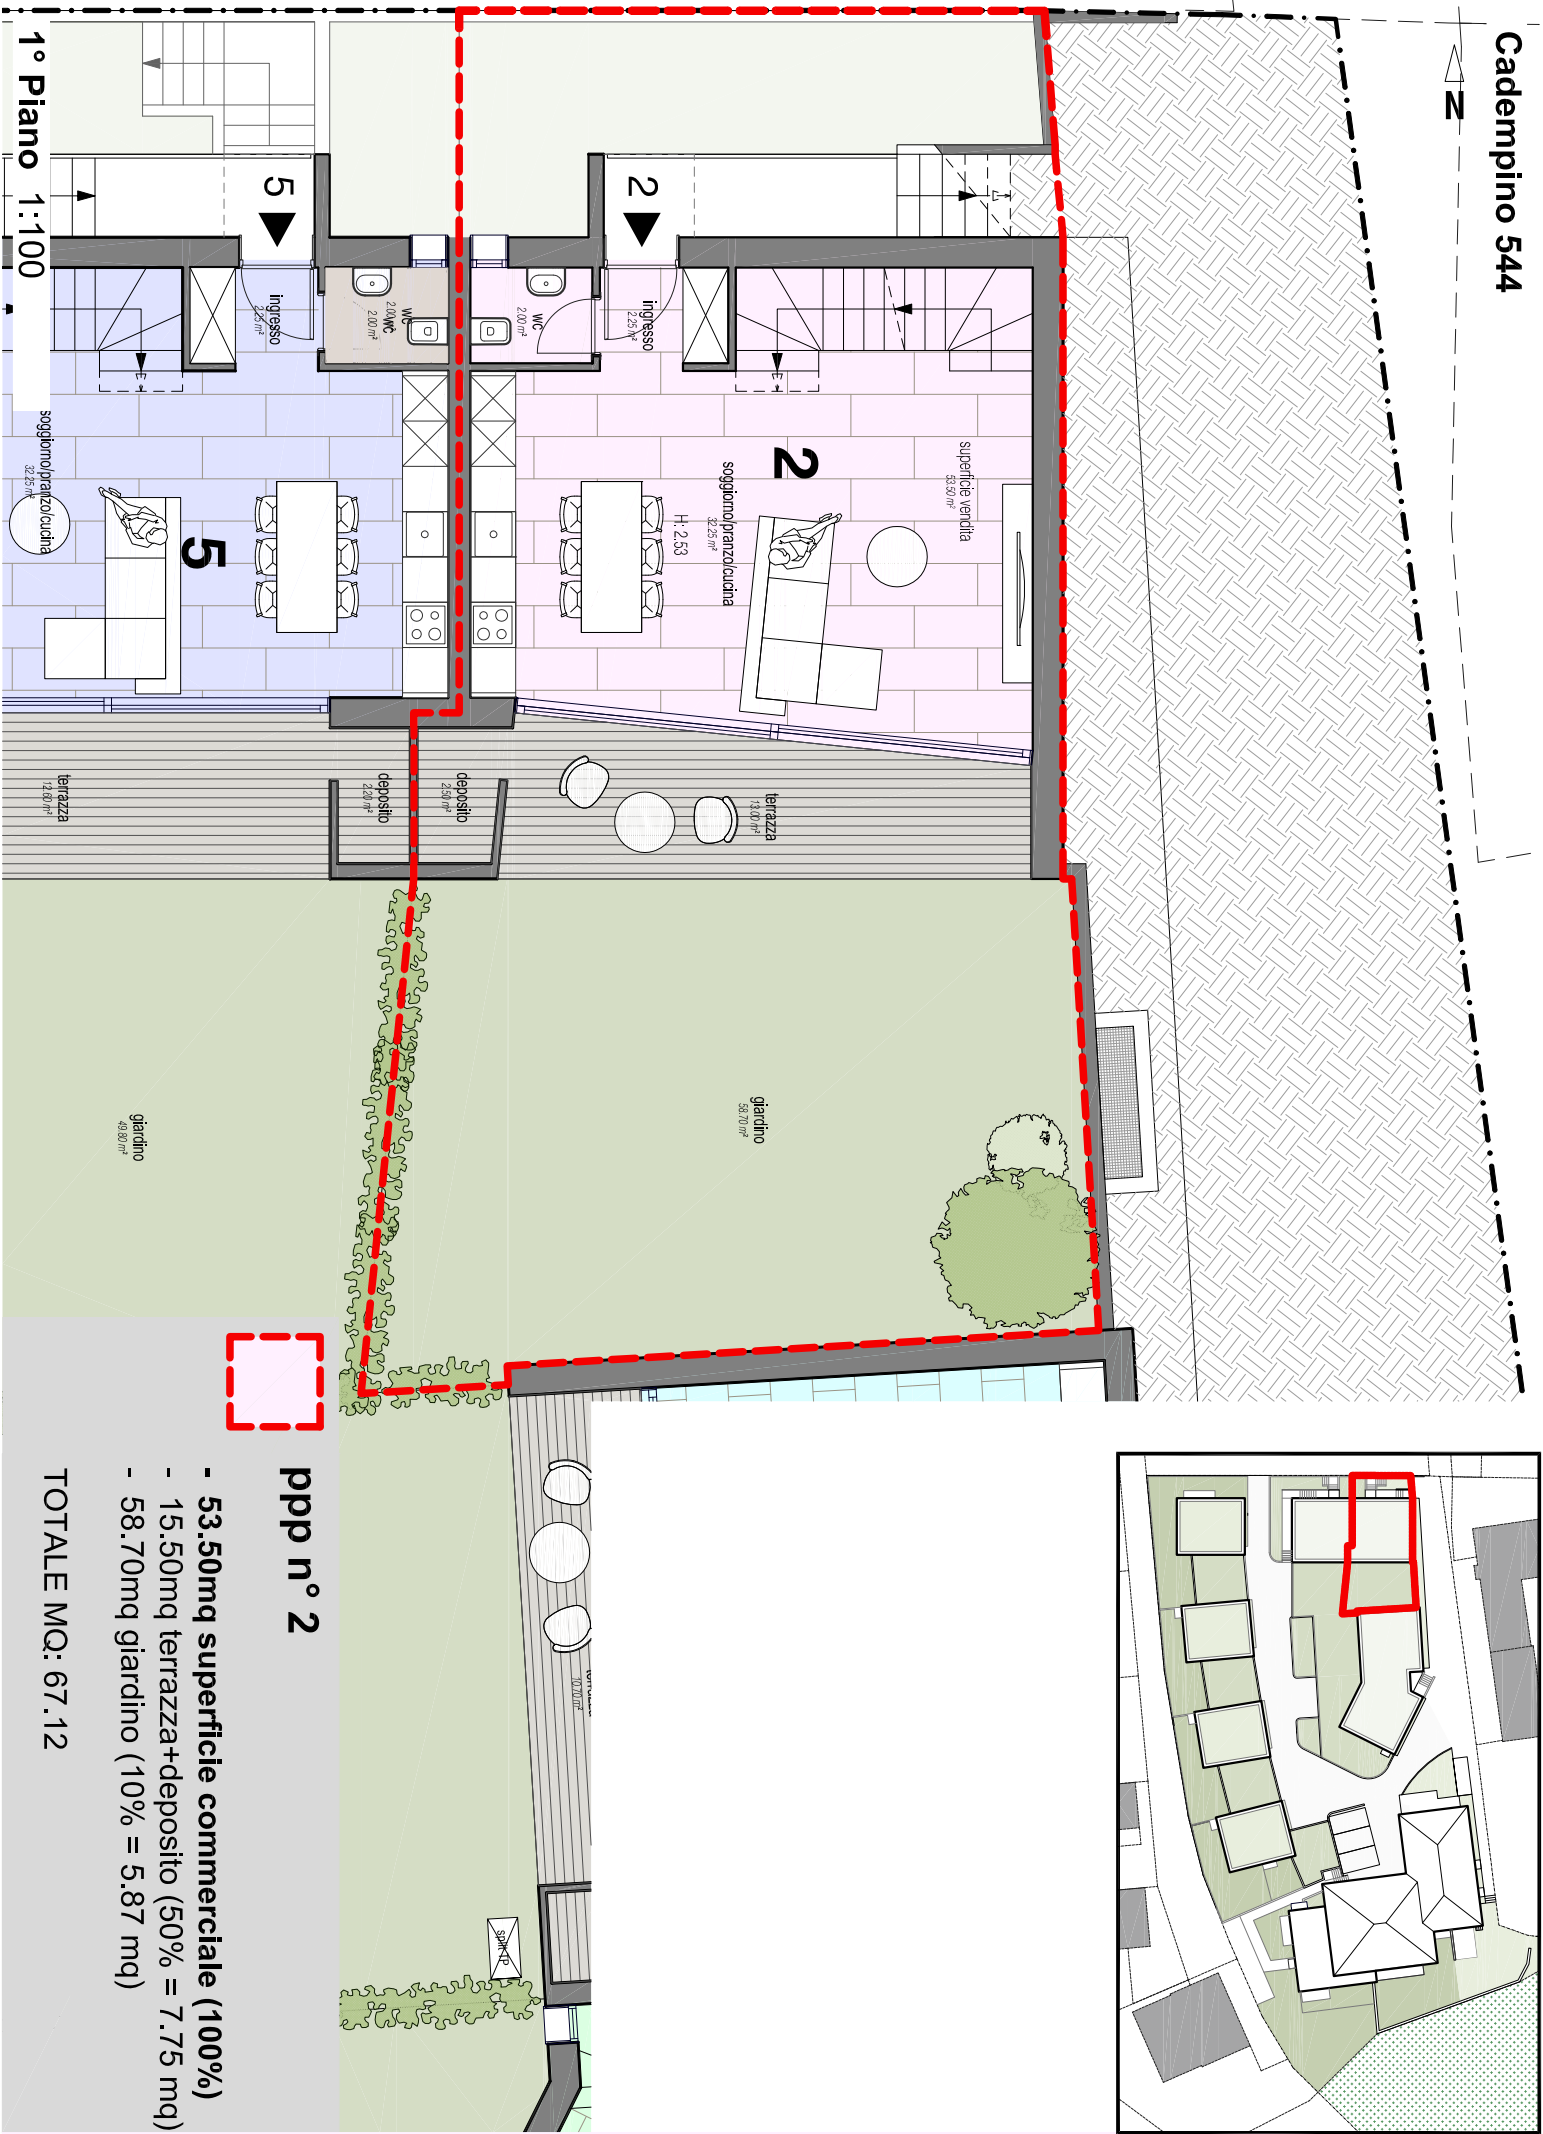

ppp n° 2



ppp n° 2

- 53.50mq superficie commerciale (100%)
- 15.50mq terrazza+deposito (50% = 7.75 mq)
- 58.70mq giardino (10% = 5.87 mq)

TOTALE MQ: 67.12

