




ATJA0504857

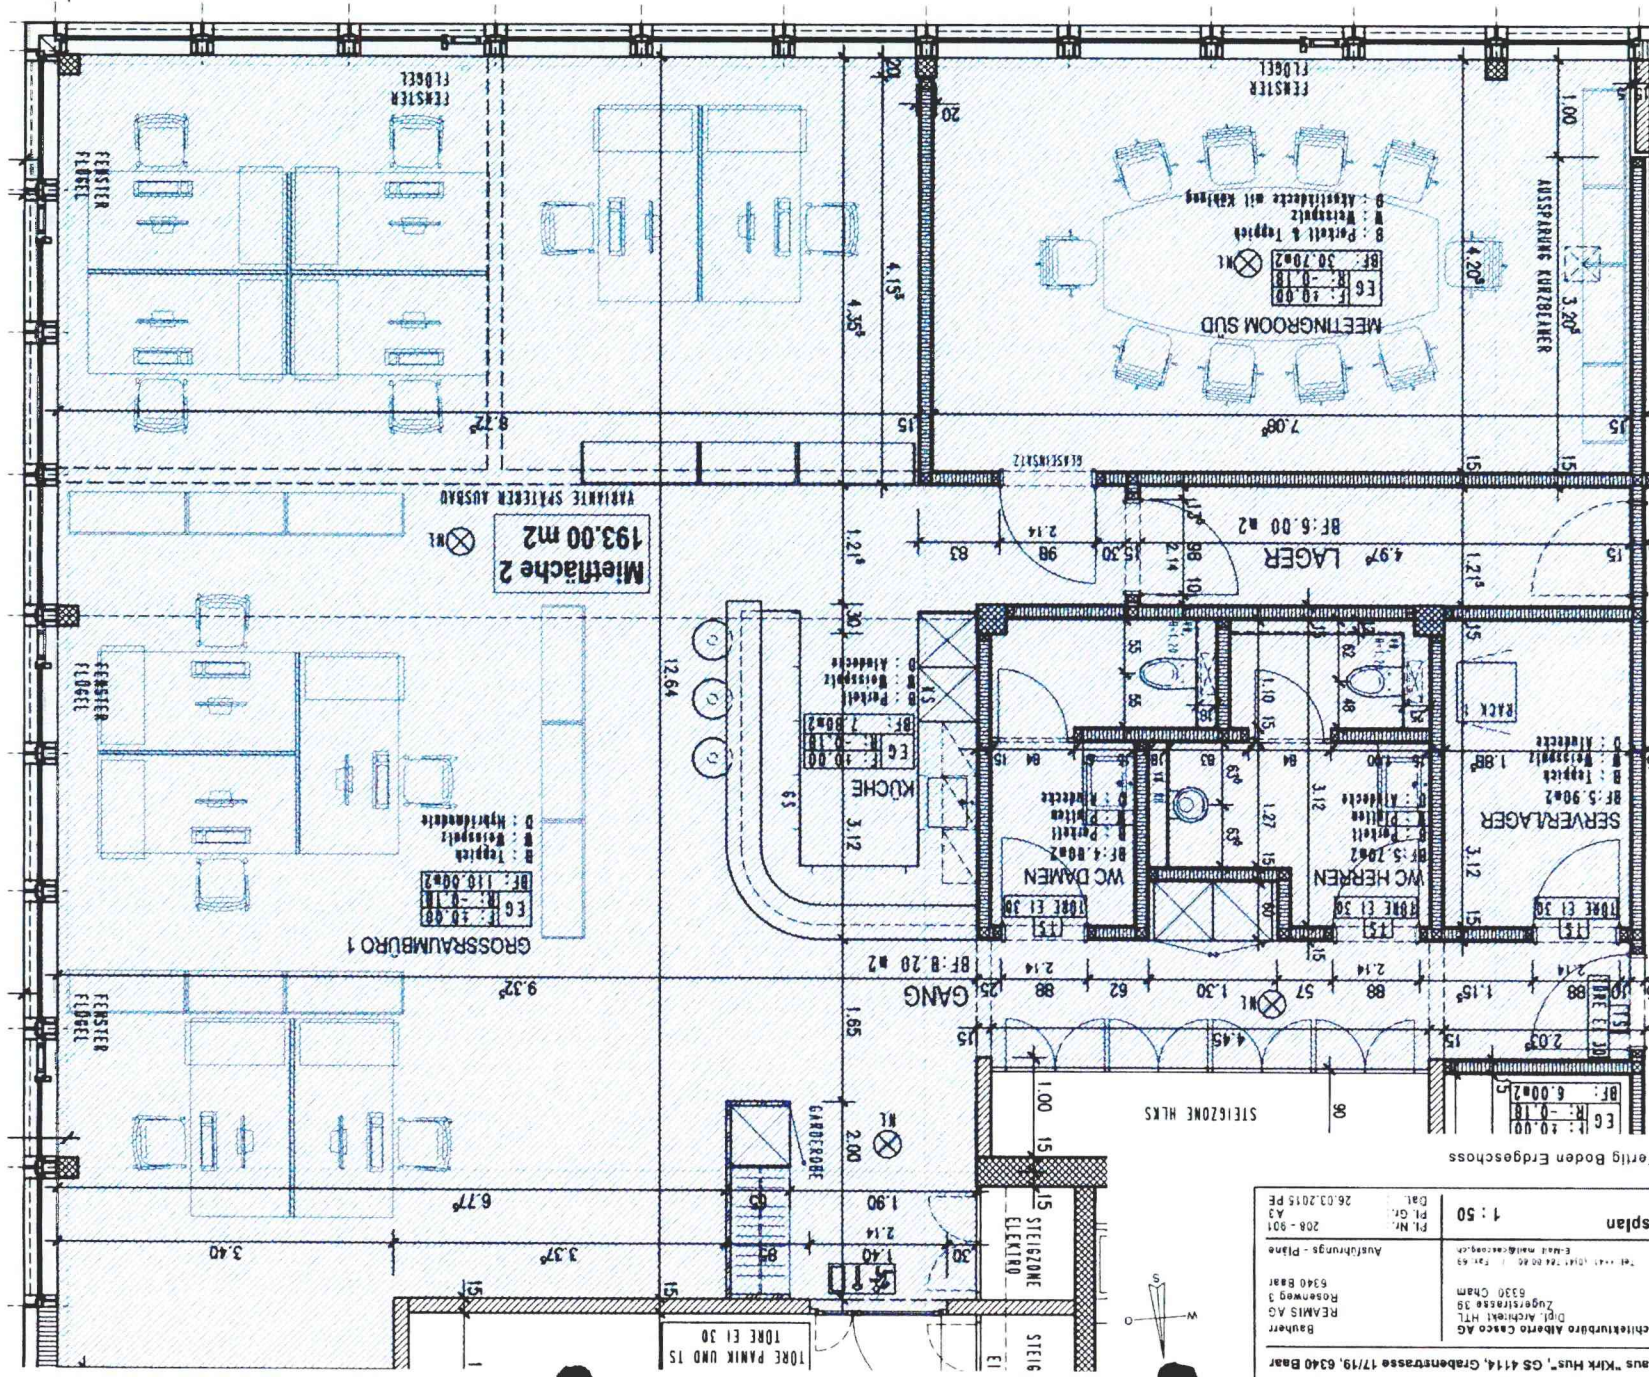

Handwritten notes and signatures in blue ink, including 'HLL', 'HLL', and 'HLL'.

Objekt : Neubau, Bürohaus "Kirk Hus", GS 4114, Grabenstrasse 17/19, 6340 Baar		Architekturbüro Alberto Casco AG Zugstrasse 38 6330 Cham	
Ausführungs - Plan		Tel. +41 (0)41 724 00 00 Fax 43 E-Mail: mail@casco.ch	
Pl. Nr. 208 - 901	Dat. 26.03.2015 PE	1 : 50	
Erdgeschoss - Vermietungsplan		Plan 1, Bürofläche 193 m ²	

± 0.00 = 429.10 M.u.M = OK. Fertige Boden Erdgeschoss