


	WHG		
DG	A7 3%	A8 2%	A9 3%
OG	A4 3½%	A5 2%	A6 3%
EG	A1 3%	A2 2%	A3 3%
UG	KELLER / VELO / TECHNIK		

WHG A4

3½-Zimmer

NWF 88.84 m²

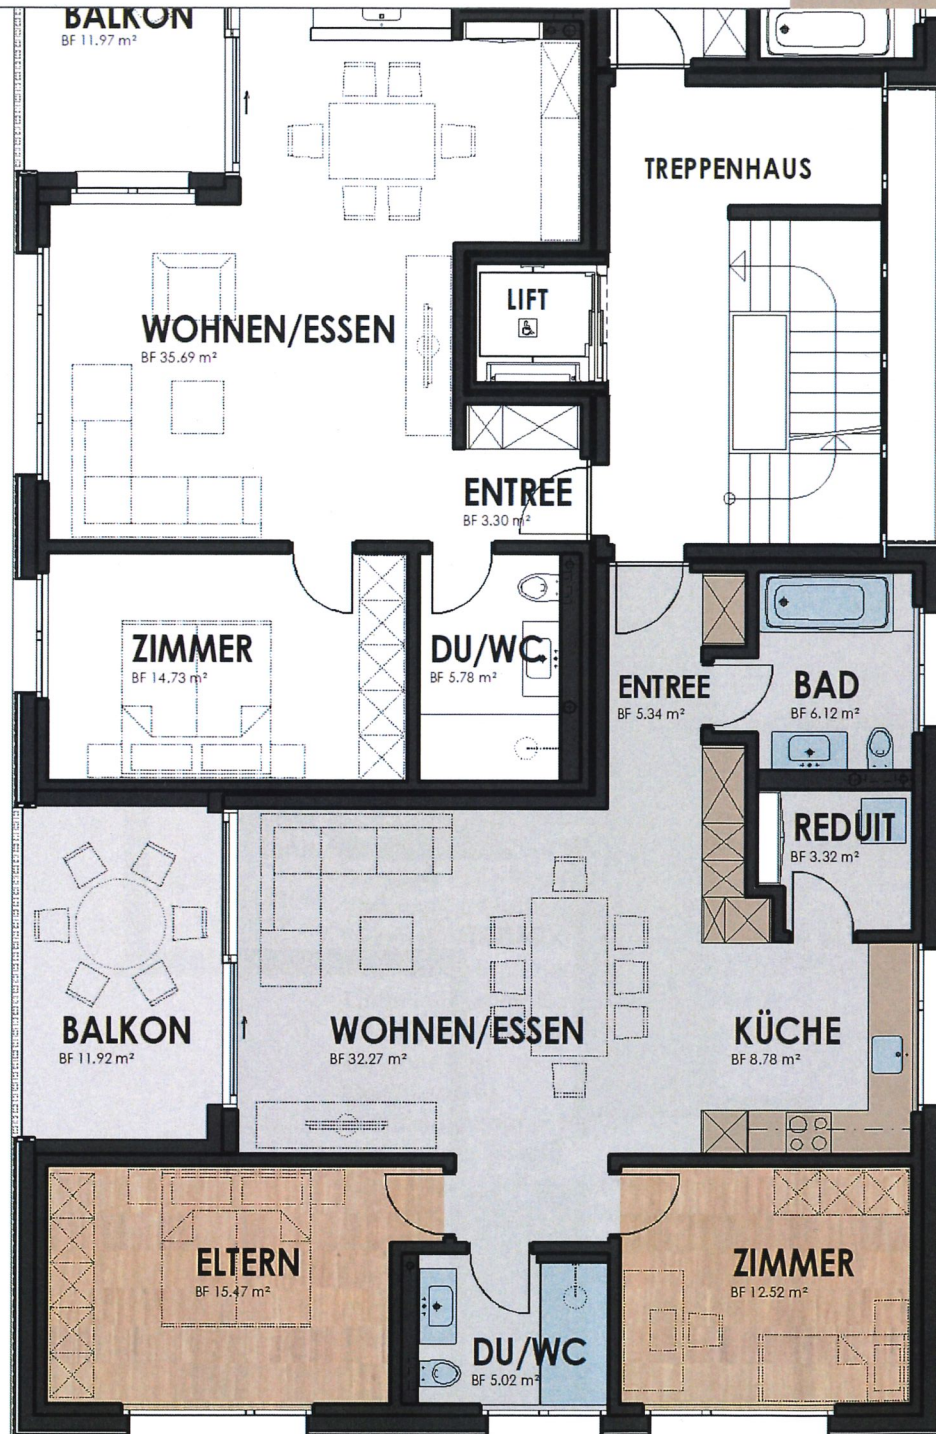

MFH A

OBERGESCHOSS

Überbauung «Stifeliryer», 5619 Uezwil

0 1 2 3 4 5 m

Massstab 1:100



April 2021