




<div><div>P. COUPY SA</div><div>ARCHITECTURE</div><div>Patrice Coupy</div><div>Rte de Verbier-Station 17</div><div>CH-1936 Verbier</div><div>Tél : +41 (0) 27 771 61 71</div><div>M : +41 (0) 79 678 14 19</div><div>info@pcoupy.ch</div><div>www.pcoupy.ch</div></div> <div data-cs="2" data-kind="parent">Les Dziles</div> <div data-kind="ghost"></div> <div data-cs="2" data-kind="parent">Bâtiment A</div> <div data-kind="ghost"></div> <div data-cs="2" data-kind="parent">Date</div> <div data-kind="ghost"></div> <div data-cs="2" data-kind="parent">Dessin</div> <div data-kind="ghost"></div> <tr><td colspan="2">03.03.26</td><td colspan="2">CP</td></tr> <tr><td colspan="2">23.06.26</td><td colspan="2"></td></tr> <tr><td colspan="2">11.08.26</td><td colspan="2"></td></tr> <tr><td colspan="2">13.08.26</td><td colspan="2"></td></tr> <tr><td rowspan="3">Façade Nord et Sud</td><td colspan="2">Cube SIA</td><td colspan="2"></td></tr> <tr><td colspan="2">Parcelle</td><td colspan="2">13591</td></tr> <tr><td colspan="2">Echelle</td><td colspan="2">1/100</td></tr> <tr><td colspan="2">4 Appartements</td><td colspan="2"></td><td colspan="2"></td></tr>	03.03.26		CP		23.06.26				11.08.26				13.08.26				Façade Nord et Sud	Cube SIA				Parcelle		13591		Echelle		1/100		4 Appartements					
	03.03.26		CP																																
	23.06.26																																		
	11.08.26																																		
	13.08.26																																		
Façade Nord et Sud	Cube SIA																																		
	Parcelle		13591																																
	Echelle		1/100																																
4 Appartements																																			

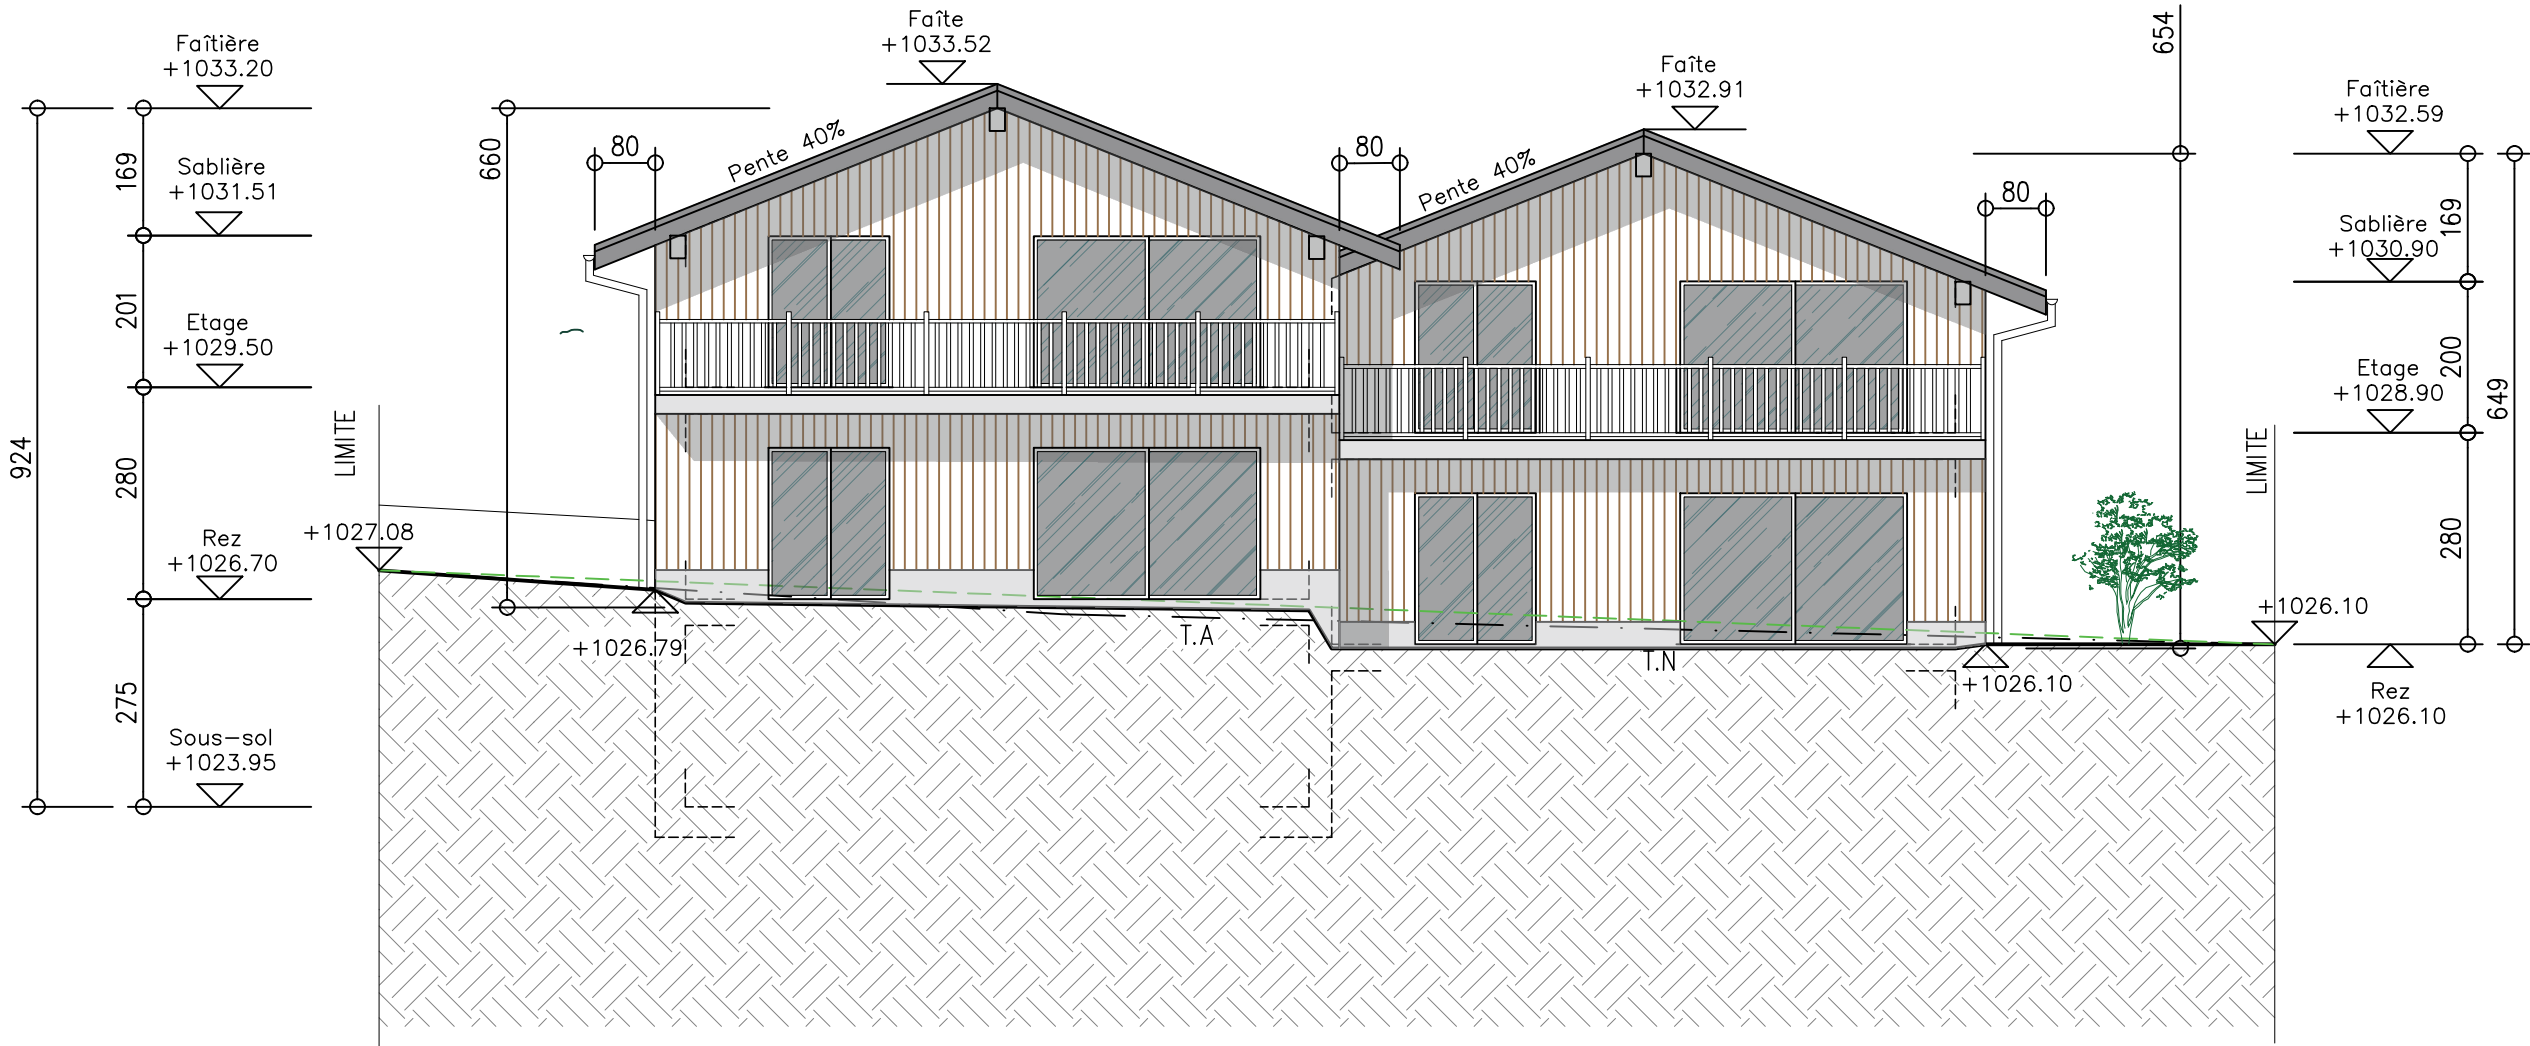

Façade Nord – Bâtiment A

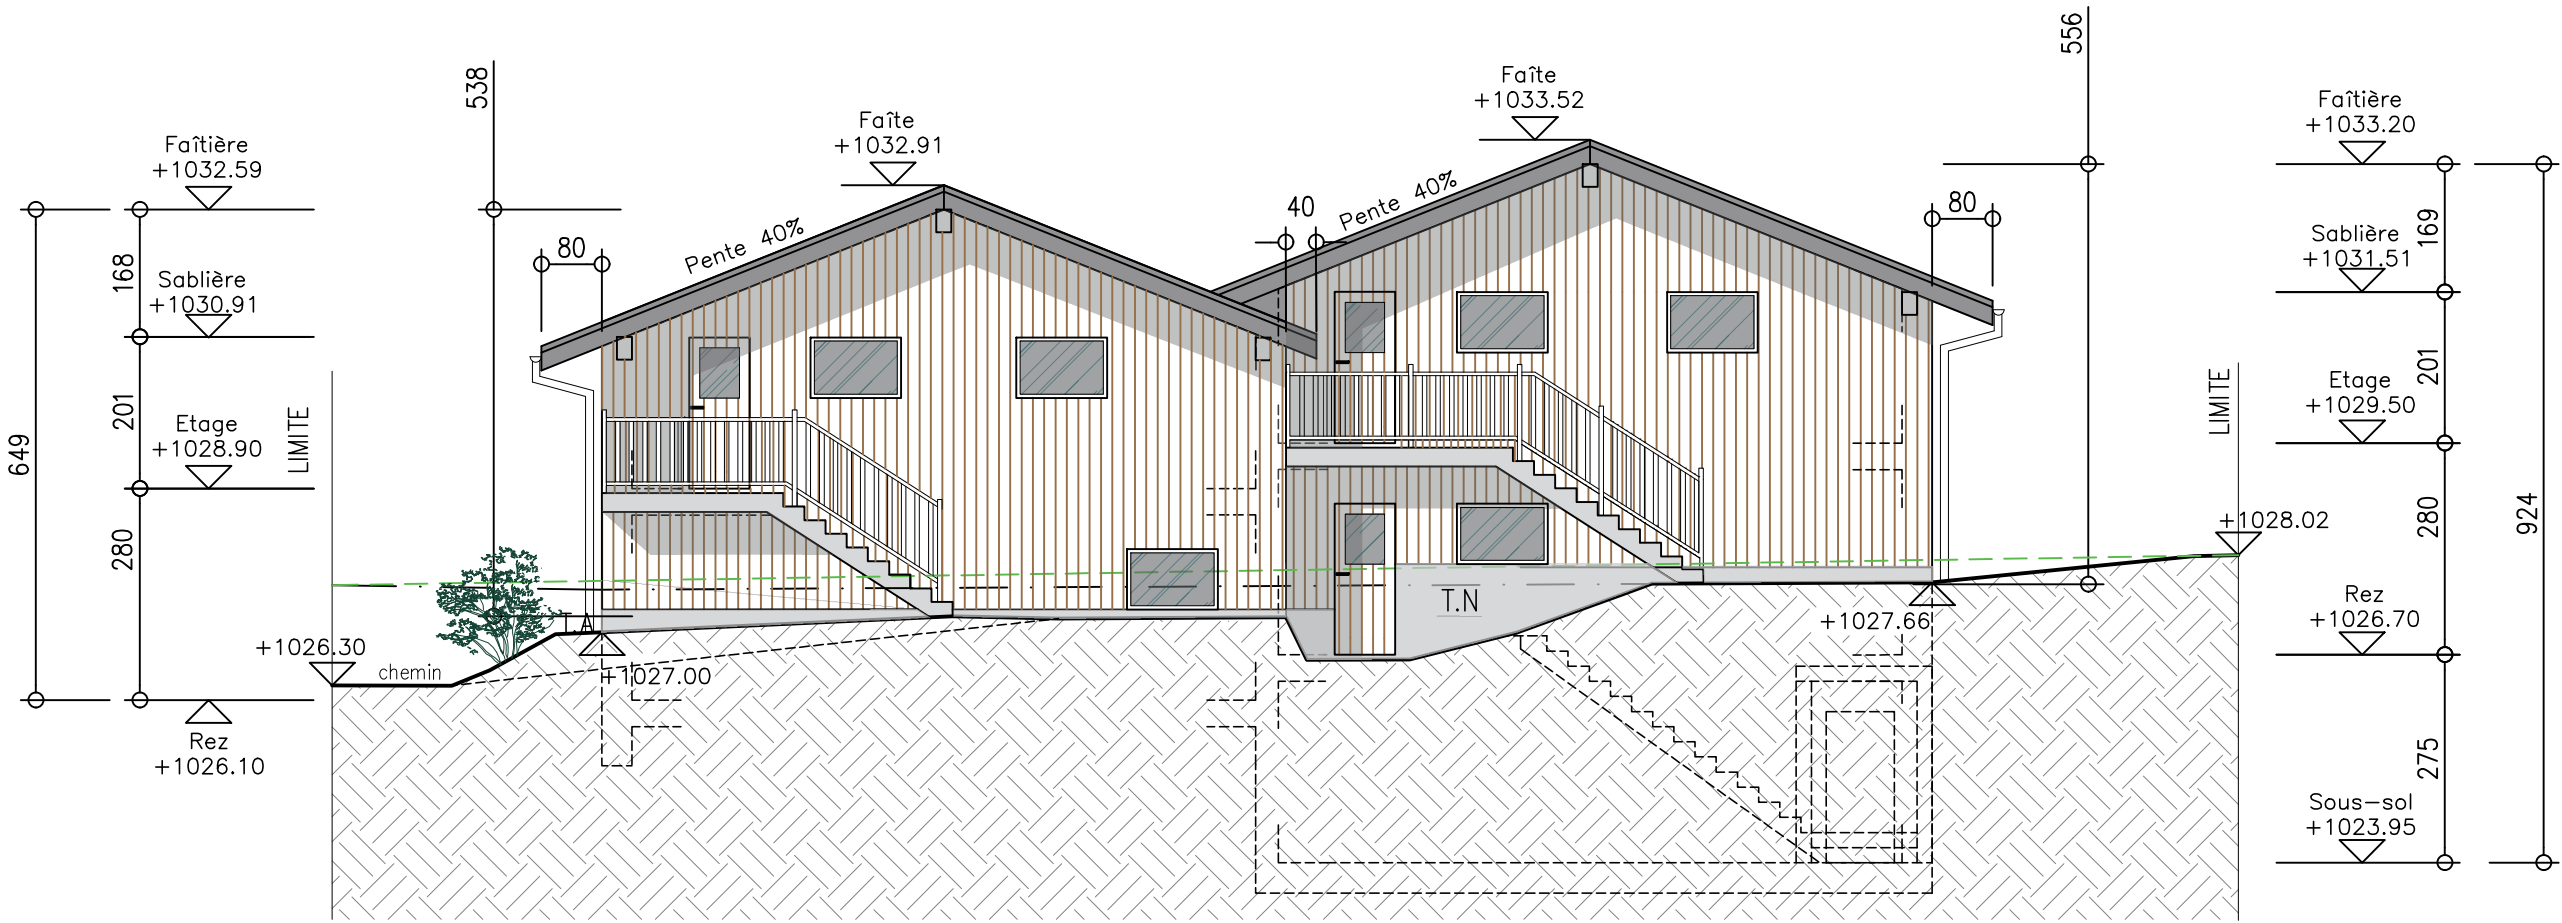

Façade Sud – Bâtiment A

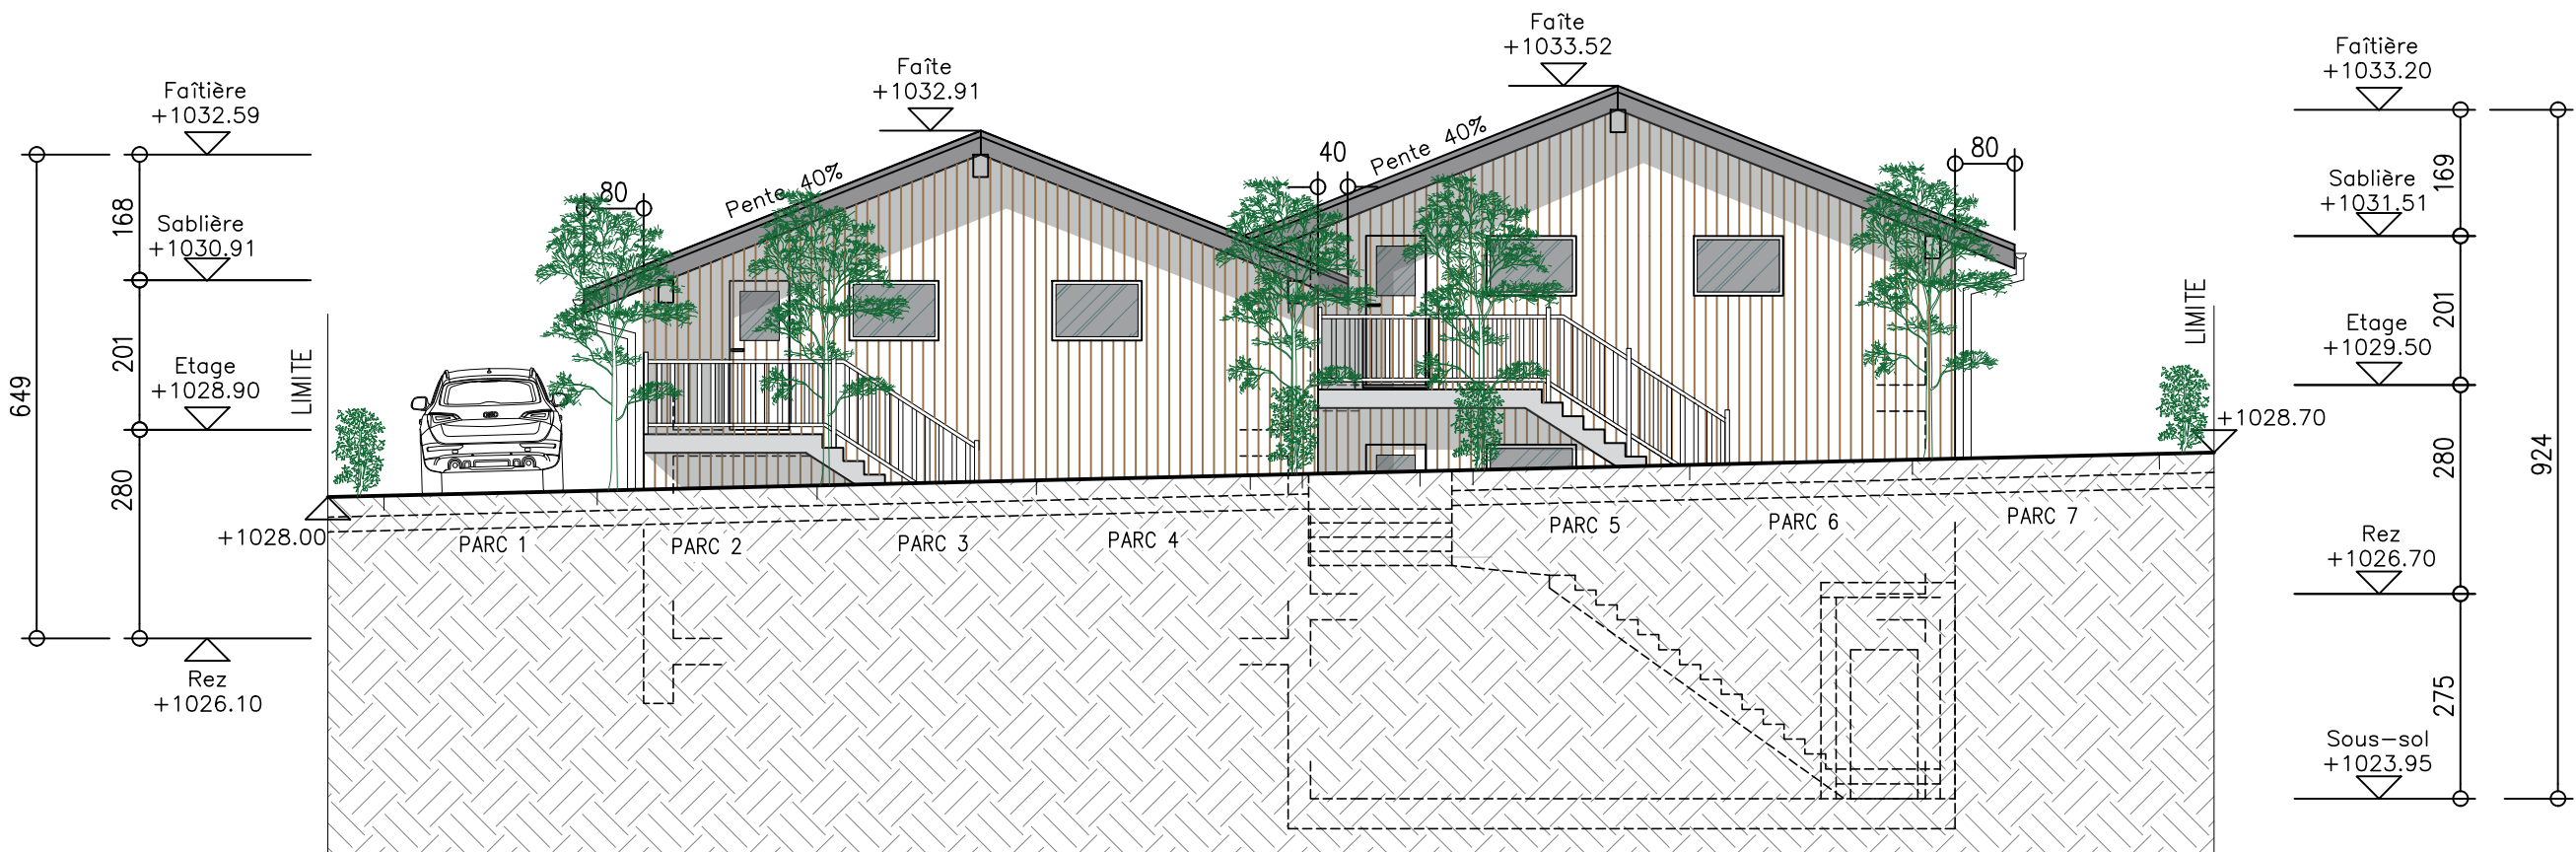

Façade Sud – Bâtiment A